

MONUMENT RECORD  
State of Indiana - County of Monroe

Section: 31

Township: 9 North

Range: 1 East


Corner ID: BenSo C-25

**Monument Description & Remarks:** Sandstone, length 0.73ft, width 0.45ft, height flush. 5/8" Rebar with cap "Deckard" set East next to the monument. Survey Sign 4ft above ground at pt. F

**References On File:** Legal Survey Book 2 page 353 survey, M.H. Buskirk (1881); Legal Survey Book 4 page 12 survey, Belle Terre Boundary (1993), on file in Surveyor Office

RECOVERY TIE DRAWING

Field Book 39 Page No. 01

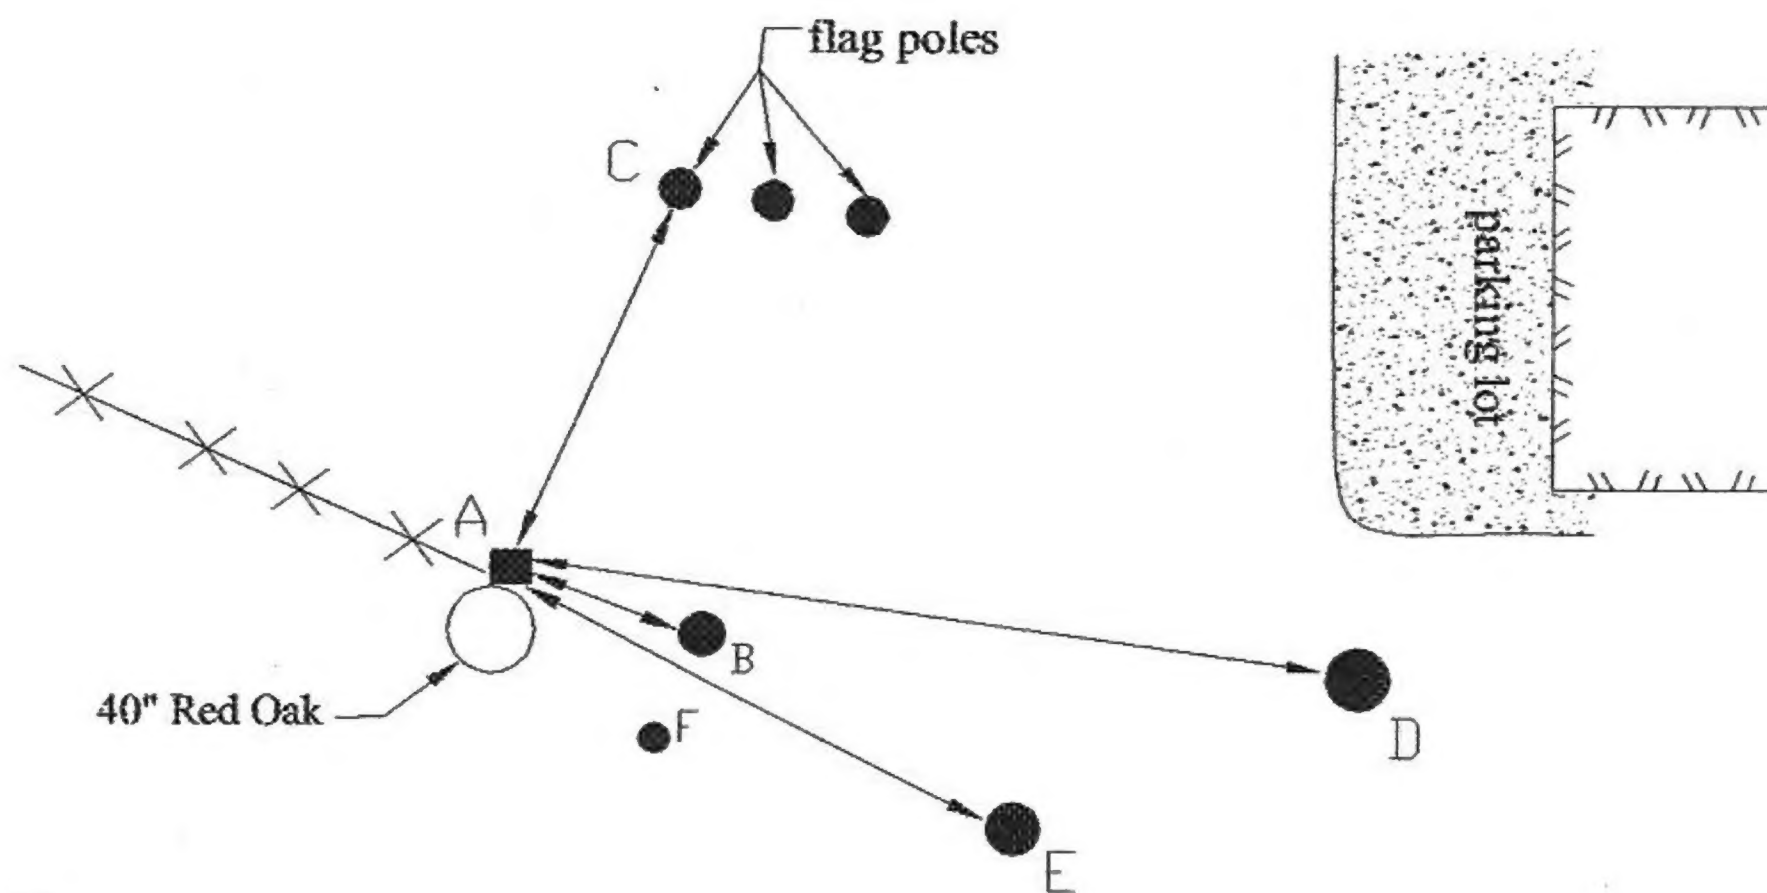

A - Sandstone

B - S 60° E 5.77' to 5/8" Rebar with cap, "BLEDSON TAPP PC 5092004"

C - N 12° E 35.86' to 3" Flag Pole


D - S 83° E 42.37' to 5/8" Rebar

E - S 48° E 21.36' to MAG nail in 7" Yellow Poplar

Not To Scale  
Compass Bearing Magnetic North

I, Kevin P. Enright, Monroe County Surveyor, hereby certify that this document was prepared under my direction in accordance with the provisions of section 36-11 of the Indiana Code; and the above data is given under my hand and seal this 21st day of February, 2007.

*Kevin Enright*

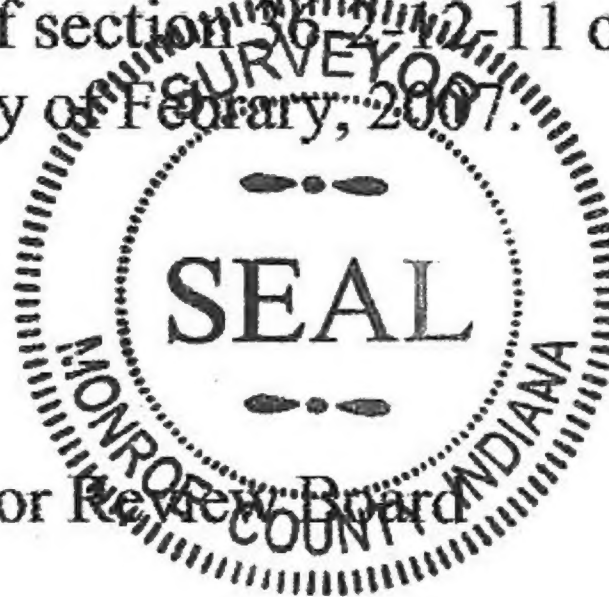

Administered by the Monroe County Surveyor Review Board

Date: 8-14-2007

Drawn by: T.E.R. Print date: August 1, 2007









**Ben So C-25**